

BRUHAT BANGALORE MAHANAGARA PALIKE

NAME OF WORK: Improvements to Roads and Drains at Yelahanka Old Town SC/ST area and AD colony and surrounding areas in Ward No. 02 of Yelahanka Sub Division

MODIFIED ESTIMATION

SL.NO	Description of Item	Unit	No	Length	Breadth	Depth	Quantity	Rate in	Amount in
				(m)	(m)	(m)		RS.	RS.
Item no 01	Earthwork excavation by manual means in ordinary soil involving an average horizontal throw upto 2 meters and an average lift upto 0.5 m, excavated surface leveled and sides neatly dressed, the disposed earth to be leveled neatly after breaking of clods complete as per specifications. and as per the directions of the Engineer-in-charge of the work .								
	Drain								
	To the right side of Anganavadi	Cum	1	21.5	1.1	0.85	20.10		
	Front side of Anganavadi	Cum	1	26	1.1	0.85	24.31		
	4th cross Kote Road	Cum	2	116	1.1	1	255.20		
	Gnanabharathi School Road								
	RHS	Cum	1	106	1	1	106.00		
	Kondappa Layout								
	29th Cross Road								
		Cum	1	13.6	0.9	1	12.24		
	LHS	Cum	1	90.2	1	1.1	99.22		
		Cum	1	81	1	1	81.00		
		Cum	1	25	1	1	25.00		
	9th Cross Kondappa	Cum	1	110	1	1	110.00		
	Desilt								
	Cross Road	Cum	2	75.00	0.45	0.50	33.75		
	Cross Road	Cum	1	60.00	0.45	0.50	13.50		
	Culvert								
	Kote Road								
	4th Cross Road	Cum	1	5	1.5	1	1.13		
	For CC Road								
	Anganavadi Surrounding Area								
	Cross road Behind Anganavadi	Cum	1	46.9	2.50	0.3	35.20		
	Right side of	Cum	1	21.5	1.30	0.3	8.39		
	Anganavadi front	Cum	1	30	2.20	0.3	19.80		
	Cross road near anganavadi	Cum	1	22.3	2.10	0.3	14.08		
	2nd cross Gopalaswami temple	Cum	1	36	2.40	0.3	25.92		
	Samudhaya Bhavana surrounding								
	Behind Samudhayabhavana	Cum	1	16.5	3.75	0.3	18.56		
	cross road behind samudhaya bhavana	Cum	1	33.5	2.75	0.3	27.64		
	Left side of	Cum	1	16.5	2.60	0.3	12.87		
	Front of Samudhaya	Cum	1	8.6	5.50	0.3	14.19		
	Venkataramana Provision Store to Dead End	Cum	1	58.2	3.41	0.3	59.59		
	Cross Road	Cum	1	27.4	2.85	0.3	23.43		

SL.NO	Description of Item	Unit	No	Length (m)	Breadth (m)	Depth (m)	Quantity	Rate in RS.	Amount in RS.
	Over Burden								
	Cross Road	Cum	1	47.5	0.90	0.15	6.42		
		Cum	1	15.00	0.30	0.20	0.90		
	Basic Rate Rs.=	130.00							
	Add 6% A.W Rs. =	7.80							
	Sub Total =	137.80							
	8Km Lead, Loading and Unloading	77.48							
	Total Rate Rs. =	215.28							
	Total executed Quantity						1048.43	215.28	225705.42
	Tender Quantity						1048.50		
Item no 02	Providing and laying Plain cement concrete of mix 1:3:6 with OPC cement @ 220kgs, with crushed 40mm and down size graded granite metal coarse aggregates @ 0.89cum and fine aggregates @ 0.46cum, in foundation mechanically mixed, placed in foundation and compacted by vibration including curing for 14 days Including cost of materials, labour, HOM curing form work, Scaffolding and Centering complete as per specifications. and as per the directions of the Engineer-in-charge of the work.								
	Drain PCC								
	To the right side of Anganavadi	Cum	1	21.5	1.1	0.15	3.55		
	Front side of Anganavadi	Cum	1	26	1.1	0.15	4.29		
	4th cross Kote Road	Cum	2	116	1.1	0.15	38.28		
	Gnanabharathi School Road								
	RHS	Cum	1	106	0.95	0.15	15.11		
	Kondappa Layout								
	29th Cross Road								
		Cum	1	13.6	0.9	0.15	1.84		
	LHS	Cum	1	90.2	0.95	0.15	12.84		
	Venugopala Swami Temple Road	Cum	1	81	1	0.15	12.15		
	Venugopala Swami Temple Road	Cum	1	25	0.9	0.15	3.38		
	9th Cross Kondappa Layout	Cum	1	110	0.95	0.15	15.68		
	Culvert PCC								
	Kote Road								
	4th Cross Road	Cum	1	5	1.5	0.15	1.13		
	For CC Road								
	Anganavadi Surrounding Area								
	Cross road Behind Anganavadi	Cum	1	46.9	2.50	0.15	17.60		
	Right side of anganavadi	Cum	1	21.5	1.30	0.15	4.19		
	Anganavadi front	Cum	1	30	2.20	0.15	9.90		
	Cross road near anganavadi	Cum	1	22.3	2.10	0.15	7.04		
	2nd cross Gopalaswami temple	Cum	1	36	2.40	0.15	12.96		
	Samudhaya Bhavana surrounding								
	Behind Samudhayabhavana	Cum	1	16.5	3.75	0.15	9.28		
	cross road behind samudhaya bhavana	Cum	1	33.5	2.75	0.15	13.82		
	Left side of samudhaya bhavana	Cum	1	16.5	2.60	0.15	6.44		

[illegible]

SL.NO	Description of Item	Unit	No	Length (m)	Breadth (m)	Depth (m)	Quantity	Rate in RS.	Amount in RS.
Item no 06	Providing and Fixing pre cast covering Slab 250mm thick made out of CC 1:2:4 and jelly 20mm Down size with steel reinforcement including form work, curing, including cost of all materials, labour, hire charges of machinery, loading, unloading, lead and lift, transportation etc, complete and as per the directions of the Engineer-in-charge of the work.								
	CULVERT								
	Cover slab								
	Kote Road								
	4th Cross Road	Sqm	1	5.00	1.20		6.00		
	Missing Cover slab								
		Sqm	1	10.00	1.20		12.00		
	Total Executed Quantity						18.00	5418.00	97524.00
	Tender Quantity						18.00		
Item no 07	Cement concrete pavement. Construction of un-reinforced plain cement concrete for pavement, using a grade concrete M30 over a prepared base with OPC coarse aggregate @ 0.69cum fine aggregate @ 0.46cum, coarse and fine aggregate conforming to IS:383-2016, with superplasticiser @ 3% conforming to IS9103-2008, mixed in a concrete mixer of not less than 0.6 cum capacity and appropriate weigh batcher as per approved mix design, laid in approved fixed side form work (steel channel, laying and fixing of 125 micron thick polythene film, wedges, steel plates including levelling the form work as per drawing). & Spreading the concrete with shovels, rakers compacted using needle, screed and plate vibrator and finished with floaters in a continuous operation including provision of contraction, expansion, construction and longitudinal joints including groove cutting charges, joint filler, separation membrane of impermeable plastic sheet of 125 micron, sealant primer, joint sealant, admixtures as approved, curing compound, finishing to lines and grades, textured with texturing machine, and curing including cost of all materials, labour, hire charges of machineries, all lead and lift charges etc., complete as per specifications. and as per the directions of the Engineer-in-charge of the work.								
	Anganavadi Surrounding Area								
	Cross road Behind Anganavadi	Cum	1	46.90	2.50	0.15	17.60		
	Right side of Anganavadi	Cum	1	21.50	1.30	0.15	4.19		
	Anganavadi front	Cum	1	30.00	2.20	0.15	9.90		
	Cross road near Anganavadi	Cum	1	22.30	2.1	0.15	7.04		
	2nd cross Gopalaswami temple	Cum	1	36.00	2.40	0.15	12.96		
	Samudhaya Bhavana surrounding								
	Behind Samudhayabhavana	Cum	1	16.50	3.75	0.15	9.28		
	cross road behind samudhaya bhavana	Cum	1	33.50	2.75	0.15	13.82		
	Left side of samudhaya bhavana	Cum	1	16.50	2.60	0.15	6.44		
	Front of Samudhaya bhavana	Cum	1	8.60	5.85	0.15	7.55		
	Venkataramana Provision Store to Dead End	Cum	1	58.20	3.4	0.15	29.80		
	Cross Road	Cum	1	27.40	2.85	0.15	11.71		
	Basic Rate Rs. =	4916.00							
	Add 6% A.W Rs. =	294.96							
	Total Rate Rs. =	5210.96							
	Total Executed Quantity						130.28	5210.96	678896.58
	Tender Quantity						130.28		

SL.NO	Description of Item	Unit	No	Length	Breadth	Depth	Quantity	Rate in	Amount in
				(m)	(m)	(m)		RS.	RS.
Item no 08	Vaccum De- writing with vacuum pump and suction mat and compaction with skin flater clubbed with floatiing disc including cost of generator, HOM of machinery Sereed Vibratory Power Floaterblade and diisc etc. with all lead and lift. and as per the directions of the Engineer-in-charge of the work .								
	Anganavadi								
	Cross road Behind	Sqm	1	46.9	2.50				
	Right side of anganavadi	Sqm	1	21.5	1.30		117.34		
	Anganavadi front	Sqm	1	30	2.20		27.95		
	Cross road near anganavadi	Sqm	1	22.3	2.10		66.00		
	2nd cross	Sqm	1	36	2.40		46.92		
	Gopalswami temple						86.40		
	Samudhaya Bhavana								
	Behind	Sqm	1	16.5	3.75				
	Samudhayabhavana						61.88		
	cross road behind samudhaya bhavana	Sqm	1	33.5	2.75		92.13		
	Left side of samudhaya bhavana	Sqm	1	16.5	2.60		42.90		
	Front of Samudhaya bhavana	Sqm	1	8.6	5.85		50.31		
	Basic Rate Rs. =	68.00							
	Add 6% A.W Rs. =	4.08							
	Total Rate Rs. =	72.08							
	Total Executed Quantity						591.82	72.02	42623.09246
	Tender Quantity						868.50		
Item no 09	Earthwork excavation for foundation of buildings, water supply, sanitary lines and electrical conduits either in pits or in trenches 1.5m and above in width, in ordinary soil not exceeding 1.5 m. in depth including dressing the bottom and sides of pits and trenches, stacking the excavated soil clear from edges of excavation with lead upto 50 m. after breaking of clods complete as per specifications								
	Samudayabhavana								
	For Column Footing								
	F1	Cum	2	1.05	1.35	1.80	5.10		
	F2	Cum	6	1.20	1.20	1.80	15.55		
	SSM Foundation								
	Westernside Wall	Cum	1	3.64	0.90	1.85	6.06		
	Easternside Short Wall	Cum	1	0.27	0.90	1.85	0.44		
	Easternside Short Wall	Cum	1	0.29	0.90	1.85	0.47		
	Easternsidewall fornt wall	Cum	1	2.64	0.90	1.85	4.40		
	Northenside and Southernside Long Wall	Cum	2	7.34	0.90	1.85	24.43		
	Northenside and Southernside front Side Short Wall	Cum	1	1.34	0.90	1.85	2.22		
	Northenside and Southernside front	Cum	1	1.34	0.90	1.85	2.22		
	Basic Rate	189.00							
	Area Weightage @8%	15.12							
	Total Amount	204.12							
	Total Executed Quantity						60.90		
	Tender Quantity						35.32		
	Quantity Upto 125%						44.15	204.12	9011.9
	Quantity Above 125%						16.75	204.12	3418.6

SL.NO	Description of Item	Unit	No	Length (m)	Breadth (m)	Depth (m)	Quantity	Rate in RS.	Amount in RS.
Item no 10	Excavation 1.5m and above in width in soft rock without blasting for foundation of buildings, water supply, sanitary lines and electrical conduits either in pits or in trenches not exceeding 1.5 m. in depth, stacking the excavated stuff from edges of excavation with lead upto 50m including cost of explosives, labour and HOM of equipment complete as per specifications								
	Samudayabhavana	Cum	1	4.90	3.50	0.40	6.86		
		Cum	1	4.90	3.90	0.40	7.64		
	Basic Rate	883.00							
	Area Weightage @8%	70.64							
	Total Amount	953.64							
	Total Executed Quantity						14.50	953.64	13831.6
	Tender Quantity						15.14		
Item no 11	Refilling available earth around pipe lines, cables in layers not exceeding 20cms in depth, compacting each deposited layer by ramming after watering with lead upto 50m. and lift upto 1.5 m. including cost of all labour complete as per specifications.								
	Earthwork Excavation Qty	Cum		From Item no 9			60.90		
		Cum							
	Deduction	Cum							
	SSM	Cum		From Item no 21			-38.00		
	Footing Concrete Quantity	Cum		From Item no 13			-8.71		
		Cum							
	Basic Rate	76.00							
	Area Weightage @8%	6.08							
	Total Amount	82.08							
	Total Executed Quantity						14.19	82.08	1164.7
	Tender Quantity						50.45		
Item no 12	Providing and laying in position plain cement concrete of mix 1:3:6 with OPC cement @ 220kgs, with 40mm and down size graded granite metal coarse aggregates @0.892Cum and fine aggregates @ 0.465Cum machine mixed, machine mixed, concrete laid in layers not exceeding 15 cms. thick, well compacted, in foundation including cost of all materials, labour, HOM of machinery, curing complete as per specifications								
	Samudayabhavana								
	For column Footing	Cum	2	1.05	1.35	0.15	0.43		
		Cum	6	1.20	1.20	0.15	1.30		
	Below SSM								
	Westernside Wall	Cum	1	3.64	0.9	0.15	0.49		
	Easternside Short Wall	Cum	1	0.27	0.9	0.15	0.04		
	Easternside Short Wall	Cum	1	0.29	0.9	0.15	0.04		
	Easternsidewall form wall	Cum	1	2.64	0.9	0.15	0.36		
	Northenside and Southernside Long Wall	Cum	2	7.34	0.9	0.15	1.98		
	Northenside and Southernside front Side Short Wall	Cum	1	1.34	0.9	0.15	0.18		
	Northenside and Southernside front Side Short Wall	Cum	1	1.34	0.9	0.15	0.18		

[illegible]

SL.NO	Description of Item	Unit	No	Length	Breadth	Depth	Quantity	Rate in	Amount in
				(m)	(m)	(m)		RS.	RS.
	Easternside Short Wall	Cum	2	0.79	0.23	0.15	0.05		
	Northenside and Southernside front Side Short Wall	Cum	2	2.01	0.23	0.15	0.14		
	Easternsidewall front wall	Cum	1	3.69	0.23	0.15	0.13		
	Cills								
	Window, W	Cum	2	2.02	0.23	0.10	0.09		
	Window, W1	Cum	2	0.70	0.23	0.10	0.03		
	Window, W2	Cum	2	1.10	0.23	0.10	0.05		
	Samudayabhavana								
	Roof Beam								
	Along short length	Cum	3	4.95	0.40	0.45	2.67		
	Along long length	Cum	2	8.77	0.23	0.45	1.82		
	Front along short	Cum	2	2.08	0.23	0.45	0.43		
	Front along long	Cum	1	3.29	0.23	0.45	0.34		
	Roof Slab	Cum	1	5.45	10.22	0.15	8.35		
		Cum	1	4.25	2.48	0.15	1.58		
	Basic Rate	6011.00							
	Area Weightage @8%	480.88							
	Total Amount	6491.88							
Total Executed Quantity							24.26	6491.88	157461.1
Tender Quantity							25.14		

Providing T.M.T steel reinforcement for R.C.C work including straightening, cutting, bending, hooking, placing in position, lapping and / or welding wherever required, tying with binding wire and anchoring to the adjoining members wherever necessary complete as per design (laps, hooks and wastage shall not be measured and paid) cost of materials, labour, HOM of machinery complete as per specifications and as per directions of the Engineer-in-charge.

Samudayabhavana									
Footing	Cum	Concrete Quantity					6.55		
	kg	Steel assumed 110Kg/Cum of Concrete					720.50		
	tonne						0.72		
Column Podestal	Cum	Concrete Quantity					2.16		
	kg	Steel assumed 80Kg/Cum of Concrete					172.80		
	tonne						0.17		
Column	Cum	Concrete Quantity					2.13		
	kg	Steel assumed 215Kg/Cum of Concrete					458.40		
	tonne						0.46		
Plinth Beam	Cum	Concrete Quantity					3.26		
	kg	Steel assumed 110 Kg/Cum of Concrete					365.26		
	tonne						0.37		
Lintel	Cum	Concrete Quantity					1.17		
	kg	Steel assumed 135 Kg/Cum of Concrete					157.28		
	tonne						0.16		
Chill	Cum	Concrete Quantity					0.18		
	kg	Steel assumed 150 Kg/Cum of Concrete					26.36		
	tonne						0.03		

SL.NO	Description of Item	Unit	No	Length	Breadth	Depth	Quantity	Rate in	Amount in
				(m)	(m)	(m)		RS.	RS.
	Roof Beam	Cum							
		kg					Concrete Quantity	5.26	
		tonne					Steel assumed 190 Kg/Cum of Concrete	988.78	
	Roof Slab	Cum						0.99	
		kg					Concrete Quantity	9.94	
		tonne					Steel assumed 140 Kg/Cum of Concrete	1420.83	
	Basic Rate	60607.00						1.42	
	Area Weightage @8%	4848.56							
	Total Amount	65455.56							
							Total Executed Quantity	4.33	
							Tender Quantity	3.63	
							Quantity Upto 125%	4.33	65455.56
Item no 16	Providing and removing centering, shuttering, strutting, propping etc., and removal of form work for foundations, footings, bases of columns for mass concrete including cost of all materials, labour complete as per specifications.								
	Samudayabhavana								
	For column Footing								
	F1	Sqm	2	4.2		0.75	6.30		
	F2	Sqm	6	4.2		0.75	18.90		
	Basic Rate	231.00							
	Area Weightage @8%	18.48							
	Total Amount	249.48							
							Total Executed Quantity	25.20	249.48
							Tender Quantity	25.20	6286.9
Item no 17	Providing and removing centering, shuttering, strutting, propping etc., for columns, pillars, post and struts, square / rectangular/ polygon in plan including cost of all materials, labour complete as per specifications								
	Samudayabhavana								
	Column Pedestal								
	C1	Sqm	2	2.4		0.75	3.60		
	C2	Sqm	6	2.4		0.75	10.80		
	Column upto Plinth								
	C1	Sqm	2	1.06		0.30	0.64		
	C2	Sqm	6	1.26		0.30	2.27		
	Column up to roof								
	C1	Sqm	2	1.06		3.03	6.42		
	C2	Sqm	6	1.26		3.03	22.91		
	Basic Rate	366.00							
	Area Weightage @8%	29.28							
	Total Amount	395.28							
							Total Executed Quantity	46.63	395.28
							Tender Quantity	46.89	18433.6
Item no 18	Providing and removing centering, shuttering, strutting, propping etc., and removal of form work for sides and soffits of beams, beam haunchings, cantilever girders, bressumers and lintels not exceeding 1m in depth including cost of all materials, labour complete as per specifications.								
	Samudayabhavana								
	Plinth Beam								
	Along short length	Sqm	2	4.84		0.45	4.36		
	Along long length	Sqm	4	9.13		0.45	16.43		
	Front along short	Sqm	4	1.78		0.45	3.20		
	Front along short	Sqm	4	0.81		0.45	1.46		

SL.NO	Description of Item	Unit	No	Length (m)	Breadth (m)	Depth (m)	Quantity	Rate in RS.	Amount in RS.
Item no 21	Providing and constructing granite / trap / basalt size stone masonry in foundation with cement mortar 1:6, stone hammerd dressed in courses not less than 20 cms high, bond stones at two m. apart in each course including cost of materials, labour, curing complete as per specifications.								
	Samudayabhavana								
	For Foundation								
	Step 1								
	Westernside Wall	Cum	1	4.24	0.9	0.75	2.86		
	Easternside Short Wall	Cum	1	0.87	0.9	0.75	0.58		
	Easternside Short Wall	Cum	1	0.59	0.9	0.75	0.39		
	Easternsidewall formt wall	Cum	1	3.24	0.9	0.75	2.19		
	Northenside and Southernside Long Wall	Cum	2	7.94	0.9	0.75	10.71		
	Northenside and Southernside front Side Short Wall	Cum	1	1.64	0.9	0.75	1.10		
	Northenside and Southernside front Side Short Wall	Cum	1	1.64	0.9	0.75	1.10		
	Step 2								
	Westernside Wall	Cum	1	4.24	0.75	0.50	1.59		
	Easternside Short Wall	Cum	1	0.865	0.75	0.50	0.32		
	Easternside Short Wall	Cum	1	0.585	0.75	0.50	0.22		
	Easternsidewall formt wall	Cum	1	3.24	0.75	0.50	1.22		
	Northenside and Southernside Long Wall	Cum	2	7.935	0.75	0.50	5.95		
	Northenside and Southernside front Side Short Wall	Cum	1	1.635	0.75	0.50	0.61		
	Northenside and Southernside front Side Short Wall	Cum	1	1.635	0.75	0.50	0.61		
	Step 3								
	Westernside Wall	Cum	1	4.24	0.60	0.45	1.14		
	Easternside Short Wall	Cum	1	0.865	0.60	0.45	0.23		
	Easternside Short Wall	Cum	1	0.585	0.60	0.45	0.16		
	Easternsidewall formt wall	Cum	1	3.24	0.60	0.45	0.87		
	Northenside and Southernside Long Wall	Cum	2	7.935	0.60	0.45	4.28		
	Northenside and Southernside front Side Short Wall	Cum	1	1.635	0.60	0.45	0.44		

SL NO	Description of Item	Unit	No	Length (m)	Breadth (m)	Depth (m)	Quantity	Rate in RS.	Amount in RS.
	Northenside and Southernside front Side Short Wall	Cum	1	1.635	0.60	0.45	0.44		
	Front Steps	Cum	1	3	0.60	0.30	0.54		
	Basic Rate	4187.00		3	0.45	0.30	0.41		
	Area Weightage @8%	334.96							
	Total Amount	4521.96							
Total Executed Quantity							38.00	4521.96	171822.7
Tender Quantity							39.04		
Item no 22	Providing and constructing burnt brick masonry with approved quality of non-modular bricks of standard size of class designation 3.5 Newton per sqmm with mud mortar for basement and superstructure including cost of materials, labour charges, scaffolding, curing complete as per specifications								
	Samudayabhavana								
	For Wall								
	Northenside and Southernside Long Wall	Cum	2	9.13	0.23	3.03	12.73		
	Westernside Wall	Cum	1	4.04	0.23	3.03	2.82		
	Easternside Short Wall	Cum	1	0.56	0.23	3.03	0.39		
	Easternside Short Wall	Cum	1	0.58	0.23	3.03	0.40		
	Easternsidewall front wall	Cum	1	3.09	0.23	3.03	2.15		
	Northenside and Southernside front Side Short Wall	Cum	2	2.01	0.23	3.03	2.80		
	Parapet Wall	Cum	2	9.36	0.23	0.45	1.94		
		Cum	1	4.38	0.23	0.45	0.45		
		Cum	1	0.56	0.23	0.45	0.06		
		Cum	1	0.58	0.23	0.45	0.06		
	Deduction								
	W	Cum	-2	1.82	0.23	1.20	-1.00		
	W1	Cum	-2	0.50	0.23	1.23	-0.28		
	W2	Cum	-2	0.90	0.23	0.60	-0.25		
	Door	Cum	-1	1.20	0.23	2.10	-0.58		
	Basic Rate	5114.00							
	Area Weightage @8%	409.12							
	Total Amount	5523.12							
Total Executed Quantity							21.68		
Tender Quantity							19.33		
Quantity Upto 125%							21.68	5523.12	119761.1
Item no 23	Providing 18mm thick cement plaster in single coat with cement mortar 1:3, to brick masonry including rounding off corners wherever required smooth rendering, : Providing and removing scaffolding, including cost of materials, labour, curing complete as per specifications.								
	Samudayabhavana								
	Outside Plastering								
	Northenside and Southernside Long Wall	Sqm	2	9.82		3.63	71.29		
	Westernside Wall	Sqm	1	4.84		3.63	17.57		
	Easternside Short Wall	Sqm	1	0.79		3.63	2.87		
	Easternside Short Wall	Sqm	1	0.81		3.63	2.94		

SL.NO	Description of Item	Unit	No	Length	Breadth	Depth	Quantity	Rate in	Amount in
				(m)	(m)	(m)		RS.	RS.
	Easternsidewall form wall	Sqm	1	3.69		3.63	13.39		
	Northenside and Southern side front Side Short Wall	Sqm	2	2.24		3.63	16.26		
	Parapet Wall	Sqm	4	9.36		0.45	16.85		
		Sqm	2	4.38		0.45	3.94		
		Sqm	2	0.56		0.45	0.50		
		Sqm	2	0.58		0.45	0.52		
	Deduction								
	W	Sqm	-2	1.82		1.2	-4.37		
	W1	Sqm	-2	0.5		1.23	-1.23		
	W2	Sqm	-2	0.9		0.6	-1.08		
	Door	Sqm	-1	1.2		2.1	-2.52		
	Basic Rate	244.00							
	Area Weightage @8%	19.52							
	Total Amount	263.52							
Total Executed Quantity							136.95		
Tender Quantity							98.28		
Quantity Upto 125%							122.85	263.52	32373.43
Quantity Above 125%							14.10	263.52	3714.45
Item no 24	Providing 12mm thick cement plaster in single coat with cement mortar 1:3, to ceiling including rounding off corners wherever required smooth rendering, : Providing and removing scaffolding, including cost of materials, labour, curing complete as per specifications.								
	Samudayabhavana								
	Ceiling								
		Sqm	1	4.38	9.28		40.65		
		Sqm	1	3.23	1.70		5.49		
	Beam	Sqm	2	4.38		0.45	3.94		
			2	0.70		0.45	0.63		
	Basic Rate	193.00							
	Area Weightage @8%	15.44							
	Total Amount	208.44							
Total Executed Quantity							50.71	208.44	10569.87
Tender Quantity							50.71		
Item no 25	Providing 15mm thick cement plaster in single coat with cement mortar 1:3, to brick masonry including rounding off corners wherever required smooth rendering, : Providing and removing scaffolding, including cost of materials, labour, curing complete as per specifications.								
	Samudayabhavana								
	Inside Plastering								
	Northenside and Southern side Long Wall	Sqm	2	9.36		3.48	65.15		
	Western side Wall	Sqm	1	4.38		3.48	15.24		
	Northenside and	Sqm	2	1.78		3.48	12.39		
	Eastern side Short Wall	Sqm	1	0.56		3.48	1.95		
	Eastern side Short Wall	Sqm	1	0.58		3.48	2.02		
	Easternsidewall form wall	Sqm	1	3.23		3.48	11.24		
	Deduction								
	W	Sqm	-2	1.82		1.2	-4.37		

SL.NO	Description of Item	Unit	No	Length	Breadth	Depth	Quantity	Rate in	Amount in
				(m)	(m)	(m)		RS.	RS.
	W1	Sqm	-2	0.5		1.23	-1.23		
	W2	Sqm	-2	0.9		0.6	-1.08		
	Door	Sqm	-1	1.2		2.1	-2.52		
	Basic Rate	205.00							
	Area Weightage @8%	16.40							
	Total Amount	221.40							
Total Executed Quantity							98.79		
Tender Quantity							90.92		
Quantity Upto 125%							98.79	221.40	21871.31
Item no 26	Providing and applying painting in two coats with plastic emulsion paint of approved brand on wall surface to give an even approved shade after thoroughly brushing the surface, free from mortar drops and other foreign matter including preparing the surface even and sand paper smooth, cost of materials, labour, complete as per specifications.								
	Samudayabhavana								
	Inside Painting								
	Northenside and Southernside Long Wall	Sqm	2	9.36		1.38	25.83		
	Westernside Wall	Sqm	1	4.38		1.38	6.04		
	Northenside and Southernside front Side Short Wall	Sqm	2	1.78		1.38	4.91		
	Easternside Short Wall	Sqm	1	0.56		1.38	0.77		
	Easternside Short Wall	Sqm	1	0.58		1.38	0.80		
	Easternsidewall fornt wall	Sqm	1	3.23		1.38	4.46		
	Ceiling								
		Sqm	1	4.38	9.28		40.65		
		Sqm	1	3.23	1.7		5.49		
	Beam	Sqm	2	4.38		0.45	3.94		
			2	0.7		0.45	0.63		
	Outside Plastering								
	Northenside and Southernside Long Wall	Sqm	2	9.82		3.63	71.29		
	Westernside Wall	Sqm	1	4.84		3.63	17.57		
	Easternside Short Wall	Sqm	1	0.79		3.63	2.87		
	Easternside Short Wall	Sqm	1	0.81		3.63	2.94		
	Easternsidewall fornt wall	Sqm	1	3.69		3.63	13.39		
	Northenside and Southernside front Side Short Wall	Sqm	2	2.24		3.63	16.26		
	Parapet Wall	Sqm	4	9.36		0.45	16.85		
		Sqm	2	4.38		0.45	3.94		
		Sqm	2	0.56		0.45	0.50		
		Sqm	2	0.58		0.45	0.52		

[illegible]

SL.NO	Description of Item	Unit	No	Length (m)	Breadth (m)	Depth (m)	Quantity	Rate in RS.	Amount in RS.
Item no 30	Providing and fixing aluminium fixtures like aldrops of size 300 X 16mm tow bolts of size 200 X 12 mm, Latches of size 250 X 12 mm, 100mm length oxidized iron hinges, handles of size 150mm, door stopper and door brush of approved make and quality including cost and conveyance of all materials and as per the direction of EIC of work with all lead and lift and as directed by the engineer incharge of work, Single shutter.								
	Samudayabhavana	Sqm	3				3.00		
	Basic Rate							4344.00	
	Area Weightage @8%							347.52	
	Total Amount							4691.52	
	Total Executed Quantity							3.00	4691.52
	Tender Quantity							3.00	14074.56
Item no 31	Providing and applying painting two coats (excluding priming coat) on new wood surface and / or wood based surface with enamel paint to give an even shade, cleaning the surface of all dirt, dust and foreign matter, sand papering including cost of materials, labour, complete as per specifications.								
	Samudayabhavana	Sqm	1	1.20		2.10	2.52		
	D								
	Basic Rate							84.00	
	Area Weightage @8%							6.72	
	Total Amount							90.72	
	Total Executed Quantity							2.52	90.72
	Tender Quantity							5.04	228.61
Item no 32	Extra over Item No. 15-17.6 for applying every subsequent coat of enamel paint to give an even shade after cleaning the surface of all dirt, dust and foreign matter, sand papering including cost of materials, labour, complete as per specifications.								
	Samudayabhavana	Sqm	1	1.20		2.10	2.52		
	D								
	Basic Rate							48.00	
	Area Weightage @8%							3.84	
	Total Amount							51.84	
	Total Executed Quantity							2.52	51.84
	Tender Quantity							5.04	130.64
Item no 33	Providing and fixing 20mm thick gang saw water cut LAKARED granite in CM 1:4 proportion with a coat of rough plastering using CM 1:4, cut to required shape, pattern with paper joints, finished with cement mortar using white cement and colour pigments to match the colour of slab making through jointing with sealant, grooves in joints including cost of curing etc., complete including cost and conveyance of all materials, labour for all items of work, HOM of equipment etc., complete as per specification .								
	Samudayabhavana	Sqm	1	4.38	9.36		41.00		
	Flooring								
		Sqm	1	3.23	1.78		5.75		
	Deduction								
	Floor	Sqm	-1	3.4	3.38		-11.49		
	Basic Rate							3695.00	
	Area Weightage @8%							295.60	
	Total Amount							3990.60	
	Total Executed Quantity							35.25	3990.60
	Tender Quantity							50.70	140685.41
Item No 34	Providing and fixing of wall cladding using 20 mm thick gang saw water cut granite in CM 1:3 proportion cut to required shape patron with paper joint finished with cement mortar using white cement and colour pigments to match the colour of slab making through jointing with sealant, making holes 25mm x 12mm grooves in joints including curing etc., complete - with grey granite 20mm thick gang saw with minimum width 1200.								
	Samudayabhavana								
	Inside								
	Northenside and Southern Long Wall	Sqm	2	9.36		2.1	39.31		

[illegible]

[illegible]

SL.NO	Description of Item	Unit	No	Length (m)	Breadth (m)	Depth (m)	Quantity	Rate in RS.	Amount in RS.
Item No 42	Supplying and wiring adopting loop system in existing PVC Conduit / casing capping using copper PVC insulated multi strand 2x1.5Sqmm copper wire with a 6Amps flush type SP control switch shall be fixed on the existing plastic sheet/gang box, the other end of the wires shall be terminated with sufficient loose length in a wood/PVC round block. complete for each outlet.								
	a) Short point up to 3Mtr from tapping point to out let via switch Each point	each	5				5.00		
	Total Executed Quantity						5.00	174.00	870
	Tender Quantity						5.00		
	b) Medium point above 3Mtr up to 6Mtr from tapping point to out let via switch (Each point)	each	5				5.00		
	Total Executed Quantity						5.00	245.00	1225
	Tender Quantity						5.00		
Item No 43	Supplying and wiring adopting loop system in existing PVC Conduit / casing capping using copper PVC insulated multi strand 2x1.5Sqmm copper wire without switch, the other end of the wires shall be terminated with sufficient loose length in a wood/PVC round block. complete for each outlet.								
	a) Short point up to 3Mtr from tapping point to out let via switch box	each	5				5.00		
	Total Executed Quantity						5.00	144.00	720
	Tender Quantity						5.00		
	b) Medium point above 3Mtr up to 6Mtr from tapping point to out let via switch box	each	5				5.00		
	Total Executed Quantity						5.00	215.00	1075
	Tender Quantity						5.00		
Item No 44	Supplying and fixing superior quality modular switch mounting polycarbonate plate with necessary supporting back plate with required nos. of machine screws, bolts nuts etc., complete on the existing metal/PVC box.								
	I.Group-A								
	e) 6Module	each	10				10.00		
	Total Executed Quantity						10.00	173.00	1730
	Tender Quantity						10.00		
Item No 45	Supplying and fixing of modular switch/ Socket/stepped electronic fan regulator/dimmer/telephone socket etc on existing modular switch plate.								
	I.Using Group "A" materials								
	a) 6Amps one way.	each	10				10.00		
	Total Executed Quantity						10.00	63.00	630
	Tender Quantity						10.00		
	i) 32Amps DP switch	each	10				10.00		
	Total Executed Quantity						10.00	164.00	1640
	Tender Quantity						10.00		

SL.NO	Description of Item	Unit	No	Length (m)	Breadth h (m)	Depth (m)	Quantity	Rate in RS.	Amount in RS.
	j) 6/16Amps universal socket each		5				Total Executed Quantity 5.00		
							Tender Quantity 5.00	147.00	735
Item No 46	Supplying and fixing 32Amps security and energy saving DP switch with key tag suitable to operate on 230 Volts, 50Hz AC supply & completely wired on existing box. I. Using Group "A" materials						Total Executed Quantity 10.00		
		each	10				Tender Quantity 10.00	168.00	1680
Item No 47	Wiring for lighting/power circuit using one of PVC insulated 1100v grade, multistrand Copper conductor single core cable in open or concealed system of wiring. I. Group A.						Total Executed Quantity 25.00		
	a. 1 sqmm.	m	25				Tender Quantity 25.00	13.00	325
	b. 1.5 sqmm	m	25				Total Executed Quantity 25.00		
							Tender Quantity 25.00	18.60	465
	C. 6 sqmm	m	25				Total Executed Quantity 25.00		
							Tender Quantity 25.00	56.80	1420
Item No 48	Supplying and fixing of PVC casing and capping on the wall or ceiling using necessary materials like bends, screws at an interval of 300mm Etc as required.						Total Executed Quantity 15.00		
	a) 20mm	m	15				Tender Quantity 15.00	24.00	360
Item No 49	Supplying PVC/GI flexible conduit pipe.....mm dia fixing on surface over inverted wooden plugs or phill plugs or rawl plugs and clamped using heavy gauge saddles at an interval of 300mm using NF screws and either end of the pipe terminated completely.						Total Executed Quantity 15.00		
	a) 20mm	Nos	15				Tender Quantity 15.00	23.00	345
Item No 50	Extra for supplying 4mm thick white plastic plate and covering for junction boxes of size 110mm conduit using necessary machine screws.						Total Executed Quantity 15.00		
	b) 110mm	Nos	15				Tender Quantity 15.00	8.75	131.25
Item No 51	Supplying a 50mm wooden plug, tapered from 50x50mm to 25x25mm and fixing by using binding wire before concreting a roof slab.						Total Executed Quantity 15.00		
		Nos	15				Tender Quantity 15.00	4.00	60
Technical Sanction Accorded Rs. 90,00,00/- Date Head of A/c P-3729 CER NO : TS/68/2021 Dt: 13/01/2021								ROAD SUB TOTAL 6274247.90	
								BUILDING SUB TOTAL 1485288.33	
								SUB TOTAL 7759536.23	
								Add KRIDL @ 4% 310381.45	
								Add 12% GST for ROAD 752909.75	
								DPR & PMC Charges including GST 177000.00	
								Miscellaneous & Rounding off 172.57	
								TOTAL AMOUNT 9000000.00	



Assistant Engineer
Ward 02
BBMP

Assistant Executive Engineer
Yelahanka Sub Division
BBMP

Executive Engineer
Yelahanka Division
BBMP



Gnanabharathi School Road

CH-106m

CH-0m


CH-0m

Kondappa Layout

CH-13.6m


Rajya
Asst. Executive Engineer
Yelahanka Sub. Division
(BBMP Ynk. Zn)
Yelahanka, Bangalore

Sanju
AE-02

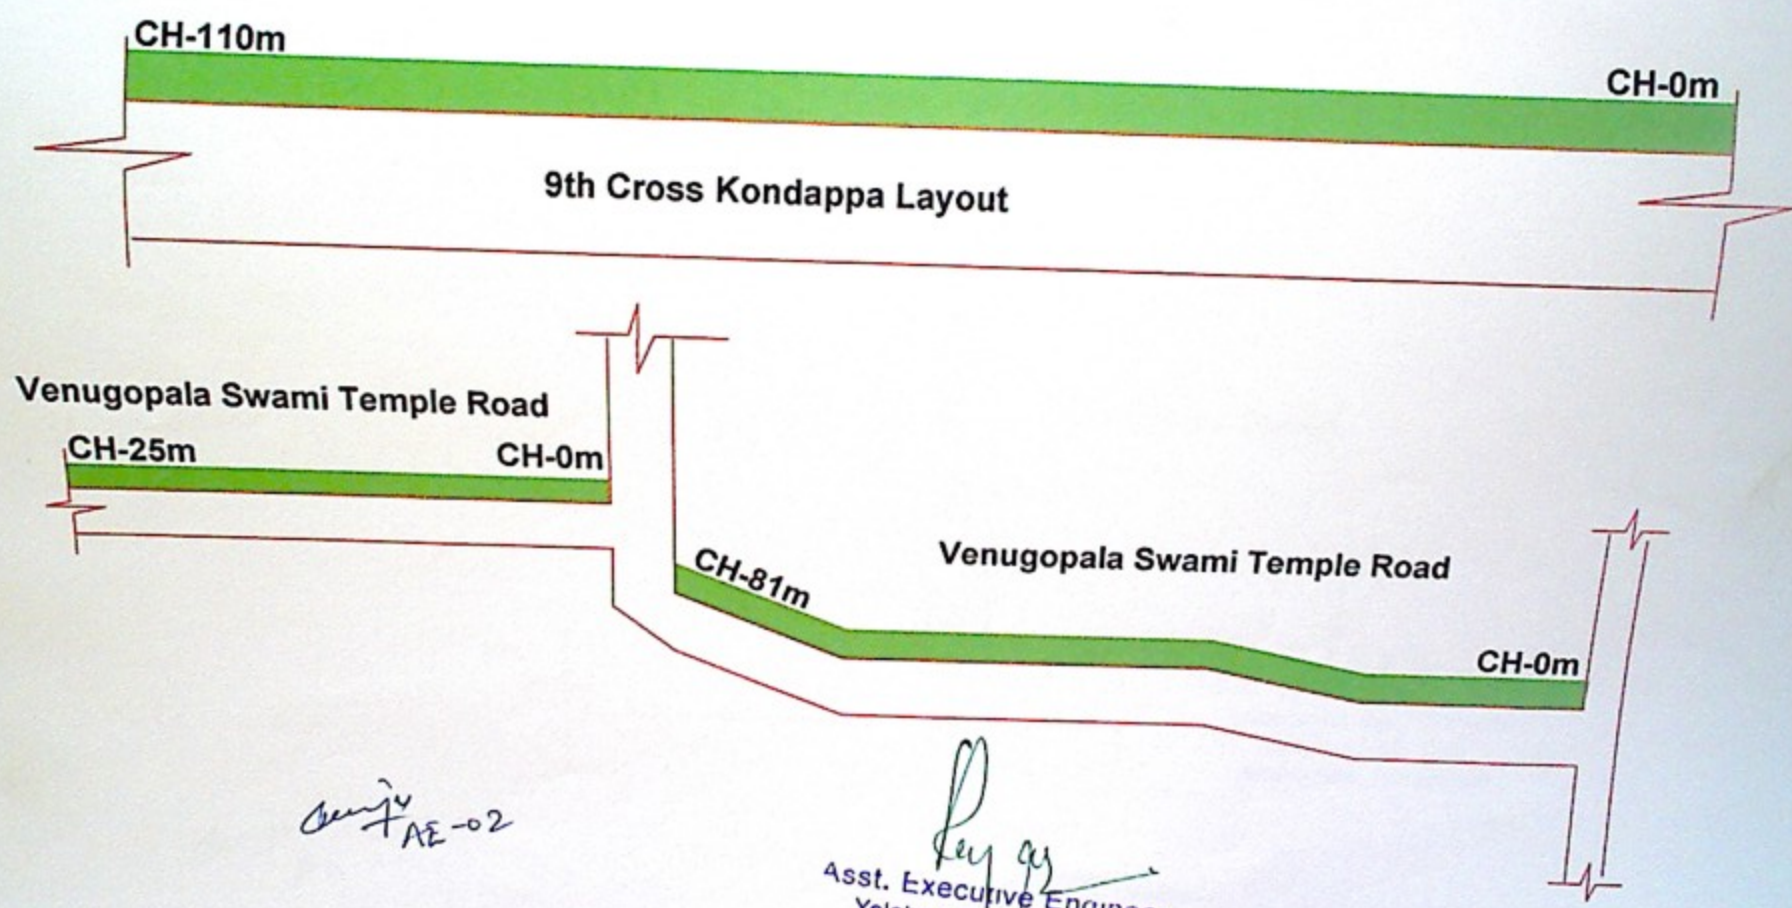

AE-02


Asst. Executive Engineer
Yelahanka Sub. Division
(BBMP Ynk. Zn)
Yelahanka, Bangalore

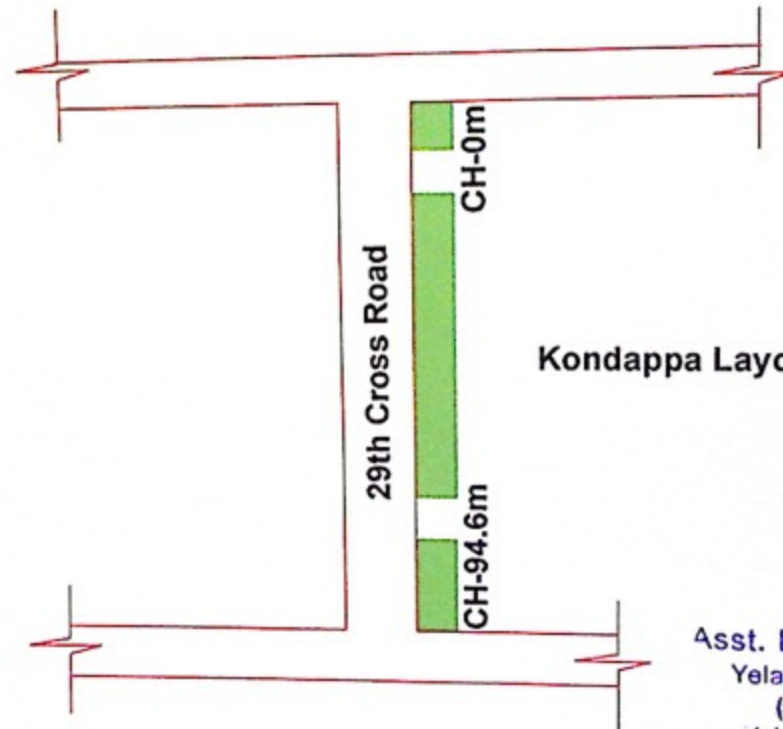


Kondappa Layout


Rajy
Asst. Executive Engineer
Yelahanka Sub. Division
(BBMP Ynk. Zn)
Yelahanka, Bangalore

Cheng
AE-02

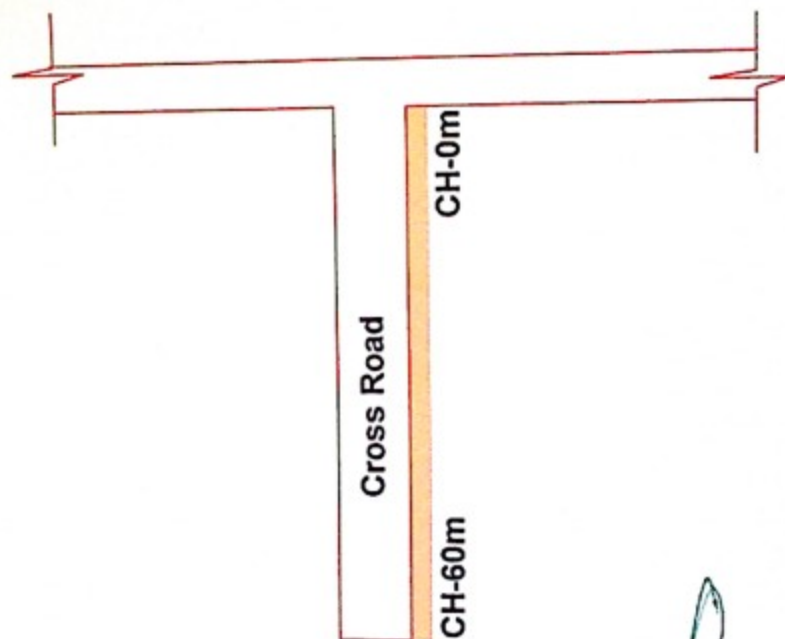


AE-02

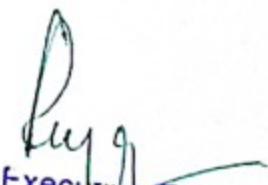
Asst. Executive Engineer
Yelahanka Sub. Division
(BBMP Ynk. Zn)
Yelahanka, Bangalore

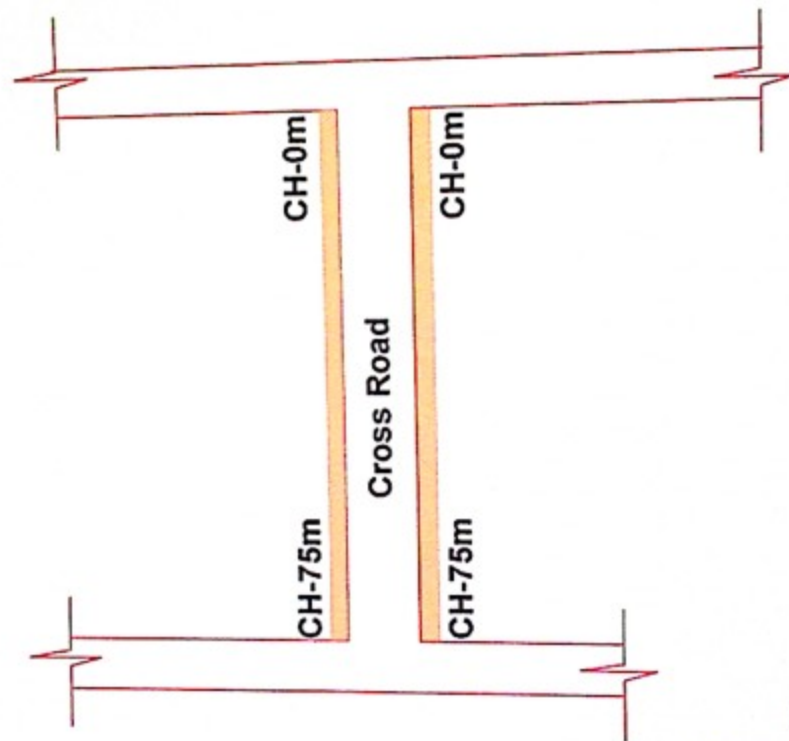

Design
AE-02

P. S. S.
Asst. Executive Engineer
Yelahanka Sub. Division
(BBMP Ynk. Zn)
Yelahanka, Bangalore

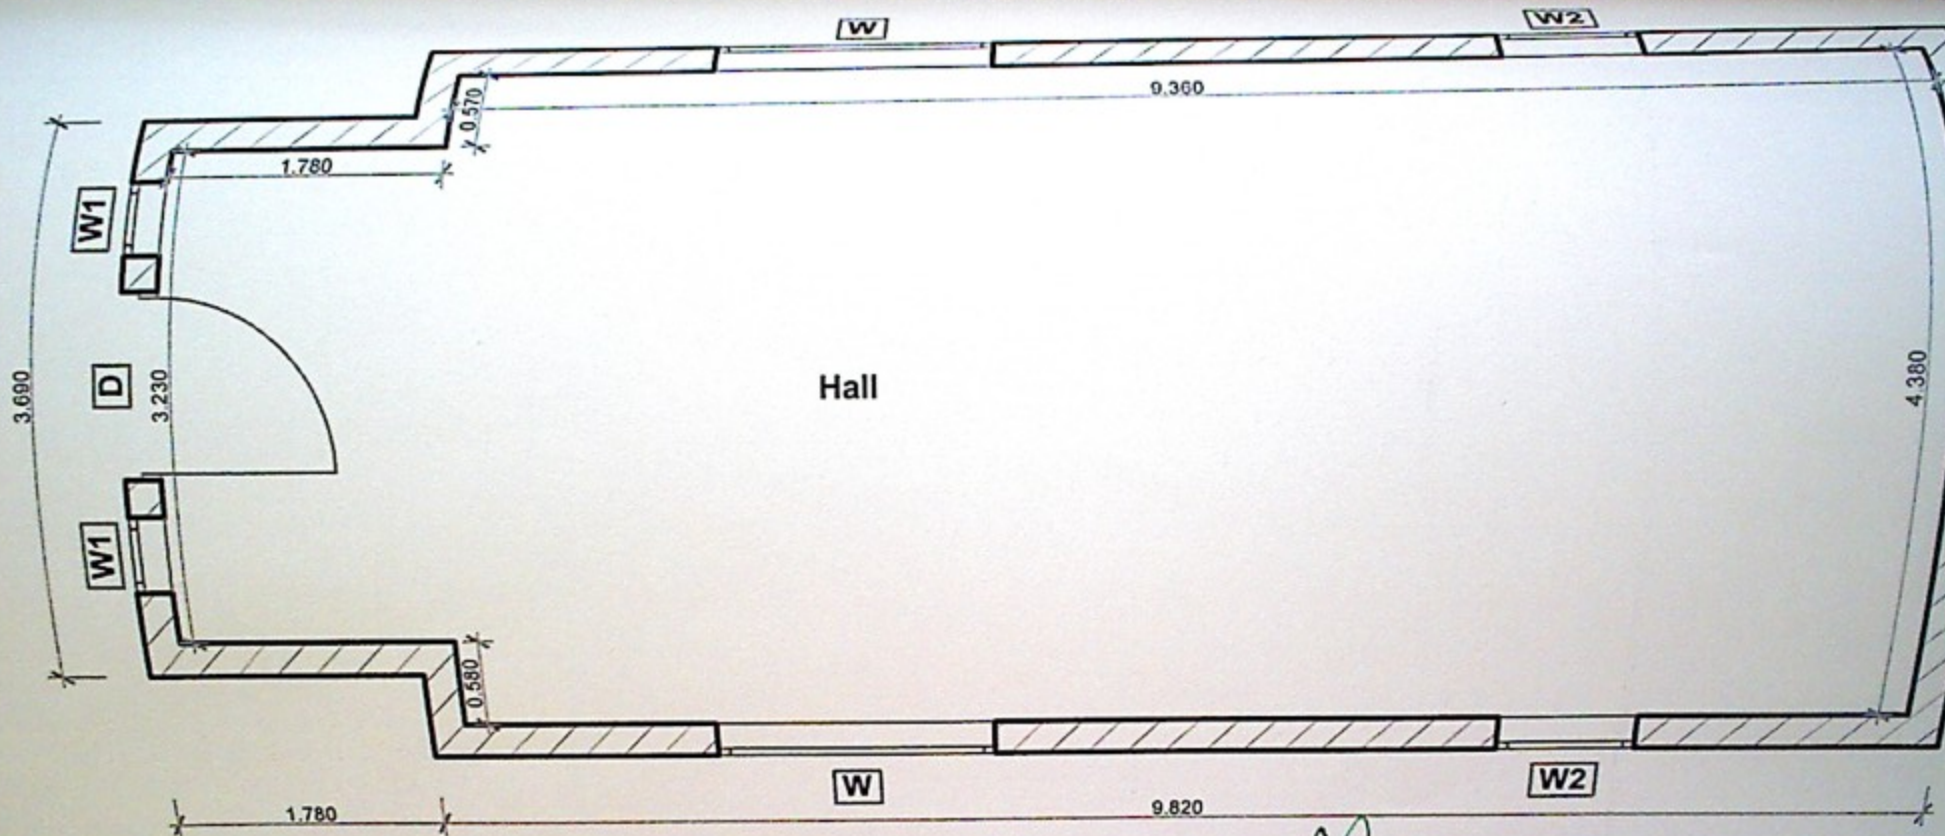

Ground Floor Plan

AE-02

R. K. R.
Asst. Executive Engineer,
Yelahanka Sub. Division
(BBMP Ynk. Zn)
Yelahanka, Bangalore

Built up area :- 54.09 Sqm

PROJECT Improvements to Roads and Drains at Yelahanka Old Town SC/ST area and AD colony and surrounding areas in Ward No. 02 of Yelahanka Sub division

CLIENT BBMP

TITLE Ground Floor Plan

DESIGN	R.KARTHIK RECHAN		
CHECKED	R.RUDRAPRASAD		
DATE	04-01-2021	DRAWN	ABHISHEK M
DWG NO.	AR-YNKSBDLG-01	SCALE: NTS	REV: R0

RUDRAPRASAD CONSULTANTS
STRUCTURAL ENGINEERS, ARCHITECTS
& PROJECT MANAGEMENT CONSULTANTS
No. 3, 1st Floor,
MILLERINGTON, BANGALORE - 560003
Ph: 22664001
Mob: 91-9442217083, 91-9872644024
E-mail: rudraprasad@rediffmail.com
Web: www.rudraprasad.com

NOTES:-

1) Do Not Scale The Drawing

2) All Dimensions Are in Meters